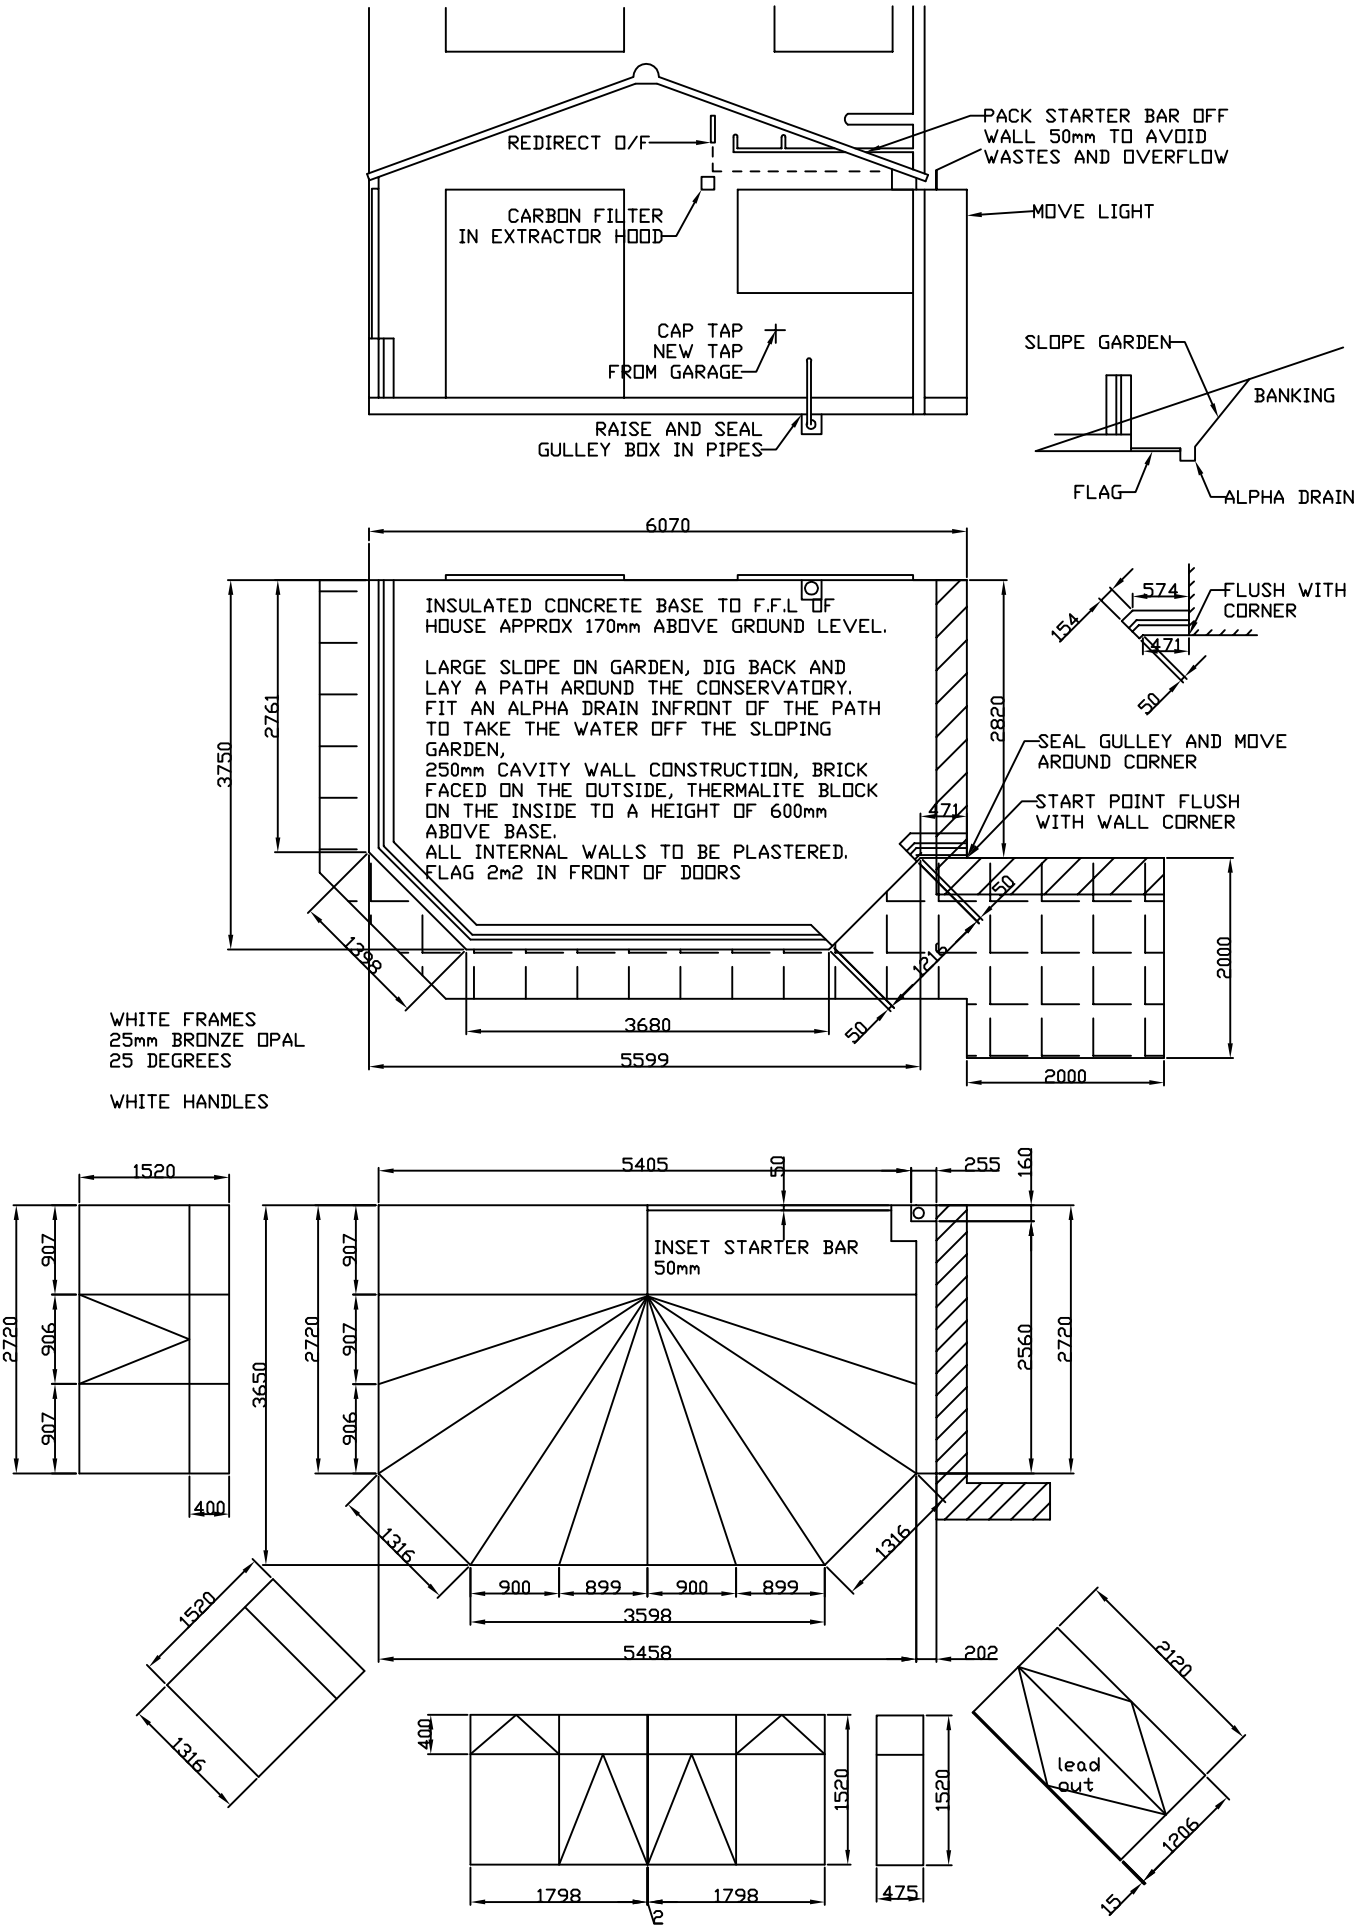
REDIRECT O/F
PACK STARTER BAR OFF WALL 50mm TO AVOID WASTES AND OVERFLOW
CARBON FILTER IN EXTRACTOR HOOD
MOVE LIGHT
CAP TAP
NEW TAP FROM GARAGE
RAISE AND SEAL GULLEY BOX IN PIPES
SLOPE GARDEN
BANKING
FLAG
ALPHA DRAIN
6070
INSULATED CONCRETE BASE TO F.F.L OF HOUSE APPROX 170mm ABOVE GROUND LEVEL.
LARGE SLOPE ON GARDEN, DIG BACK AND LAY A PATH AROUND THE CONSERVATORY. FIT AN ALPHA DRAIN INFRONT OF THE PATH TO TAKE THE WATER OFF THE SLOPING GARDEN,
250mm CAVITY WALL CONSTRUCTION, BRICK FACED ON THE OUTSIDE, THERMALITE BLOCK ON THE INSIDE TO A HEIGHT OF 600mm ABOVE BASE.
ALL INTERNAL WALLS TO BE PLASTERED.
FLAG 2m2 IN FRONT OF DOORS
574
FLUSH WITH CORNER
154
471
50
SEAL GULLEY AND MOVE AROUND CORNER
START POINT FLUSH WITH WALL CORNER
3750
2761
2820
1298
1216
3680
5599
2000
WHITE FRAMES
25mm BRONZE OPAL
25 DEGREES
WHITE HANDLES
1520
907
906
2720
400
3650
5405
255
160
INSET STARTER BAR 50mm
2560
1316
900
899
3598
5458
202
2120
lead out
1206
15
1798
475
2